A3

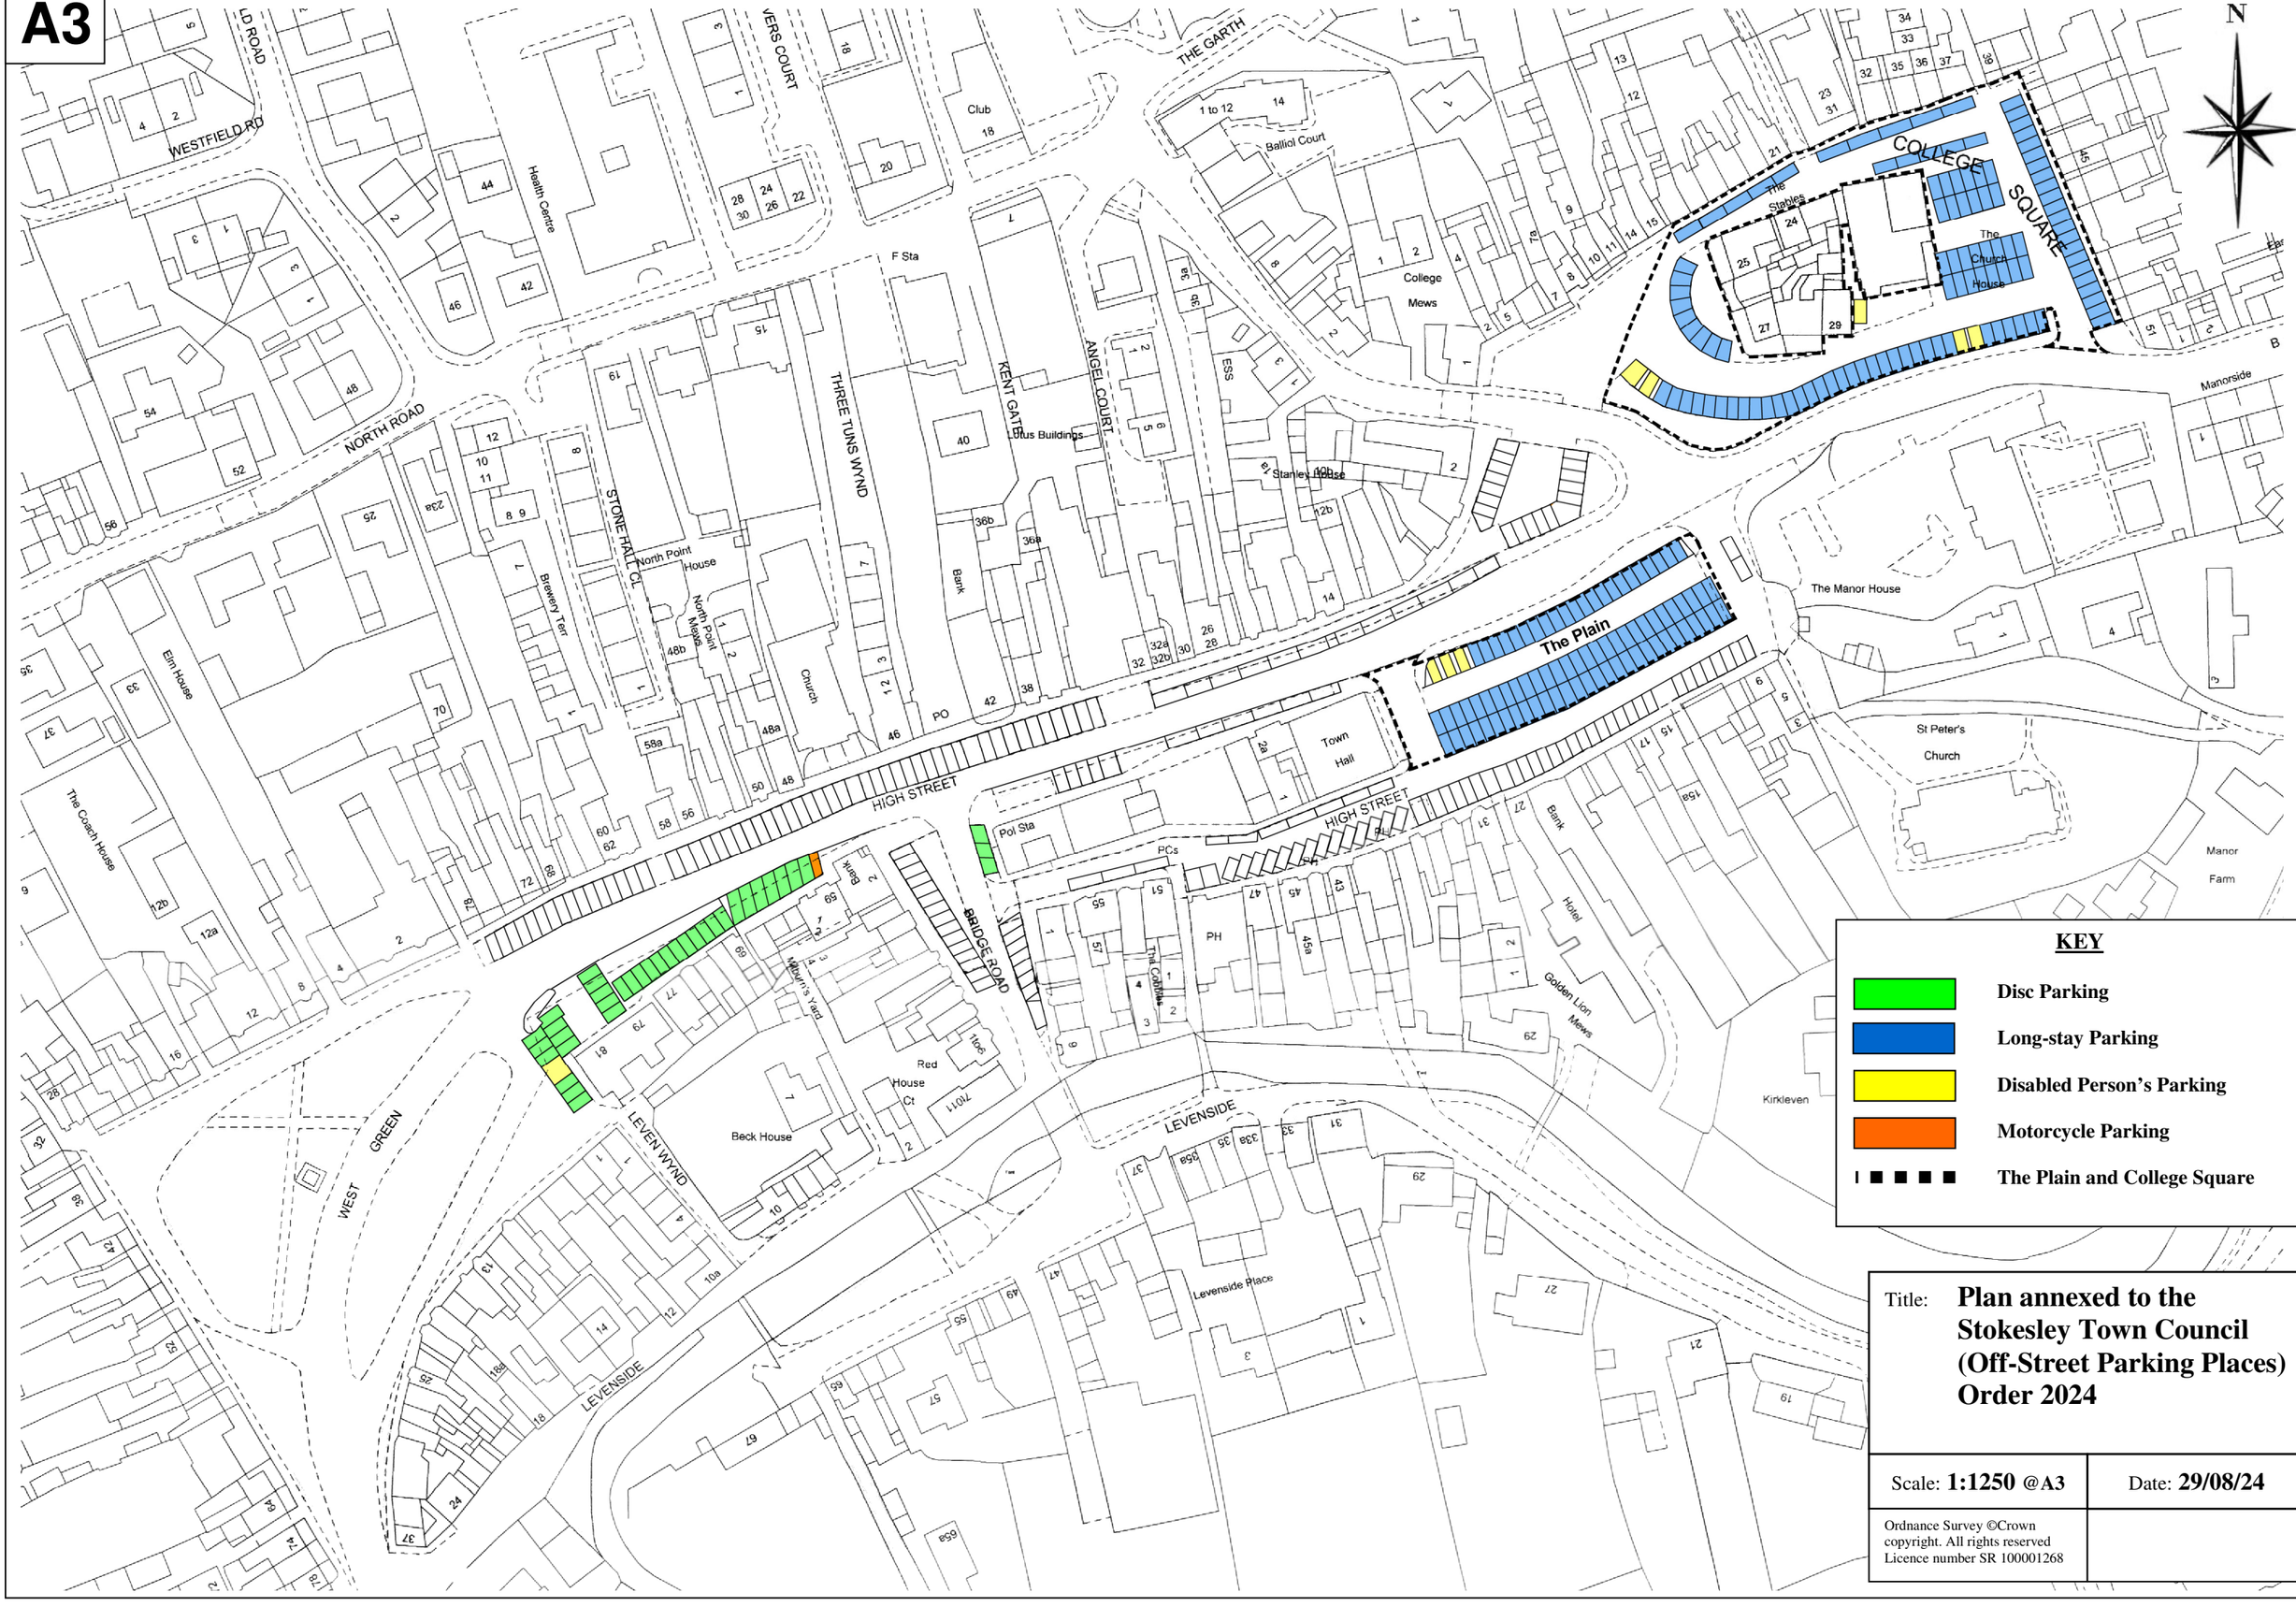

KEY

- **Disc Parking**
- **Long-stay Parking**
- **Disabled Person's Parking**
- **Motorcycle Parking**
- **The Plain and College Square**

Title: **Plan annexed to the Stokesley Town Council (Off-Street Parking Places) Order 2024**

Scale: **1:1250 @A3**

Date: **29/08/24**

Ordnance Survey ©Crown copyright. All rights reserved Licence number SR 100001268